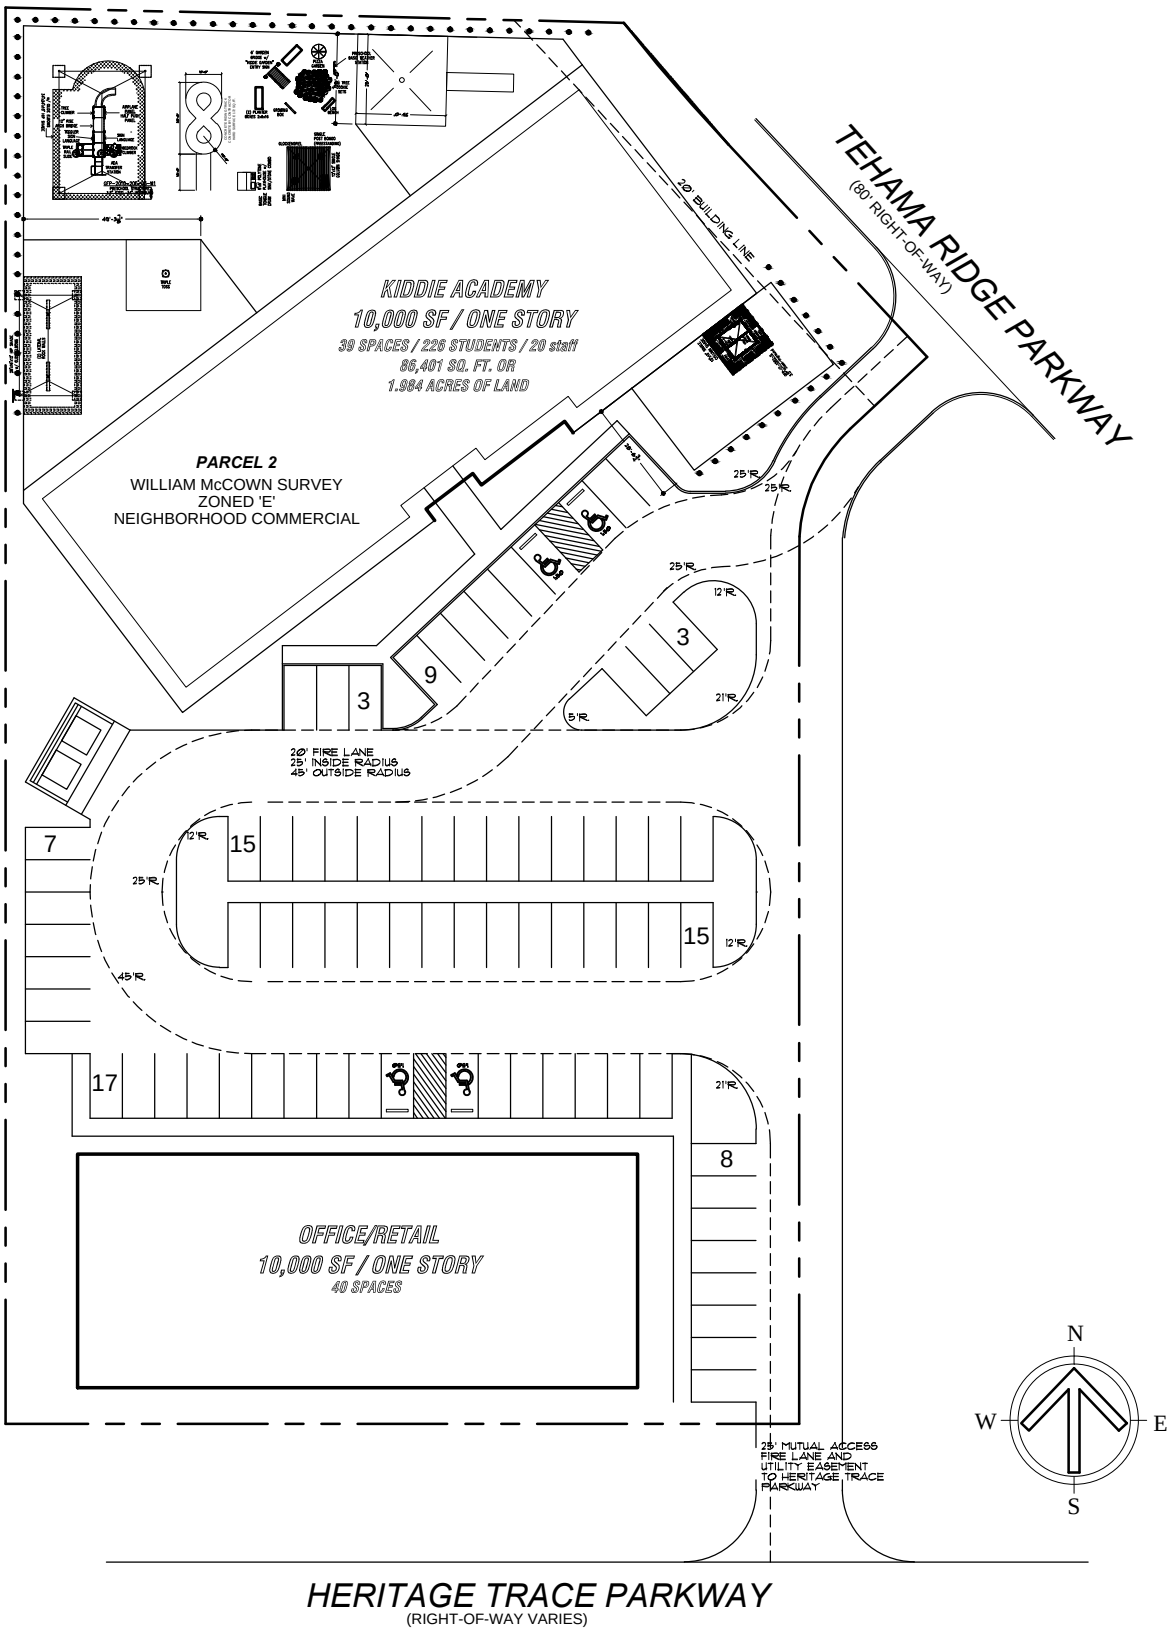


# SITE PLAN

KIDDIE ACADEMY

SCALE: 1"=50'-0"

30 JUN 16